PLAN VIEW
SCALE: 1"=750'

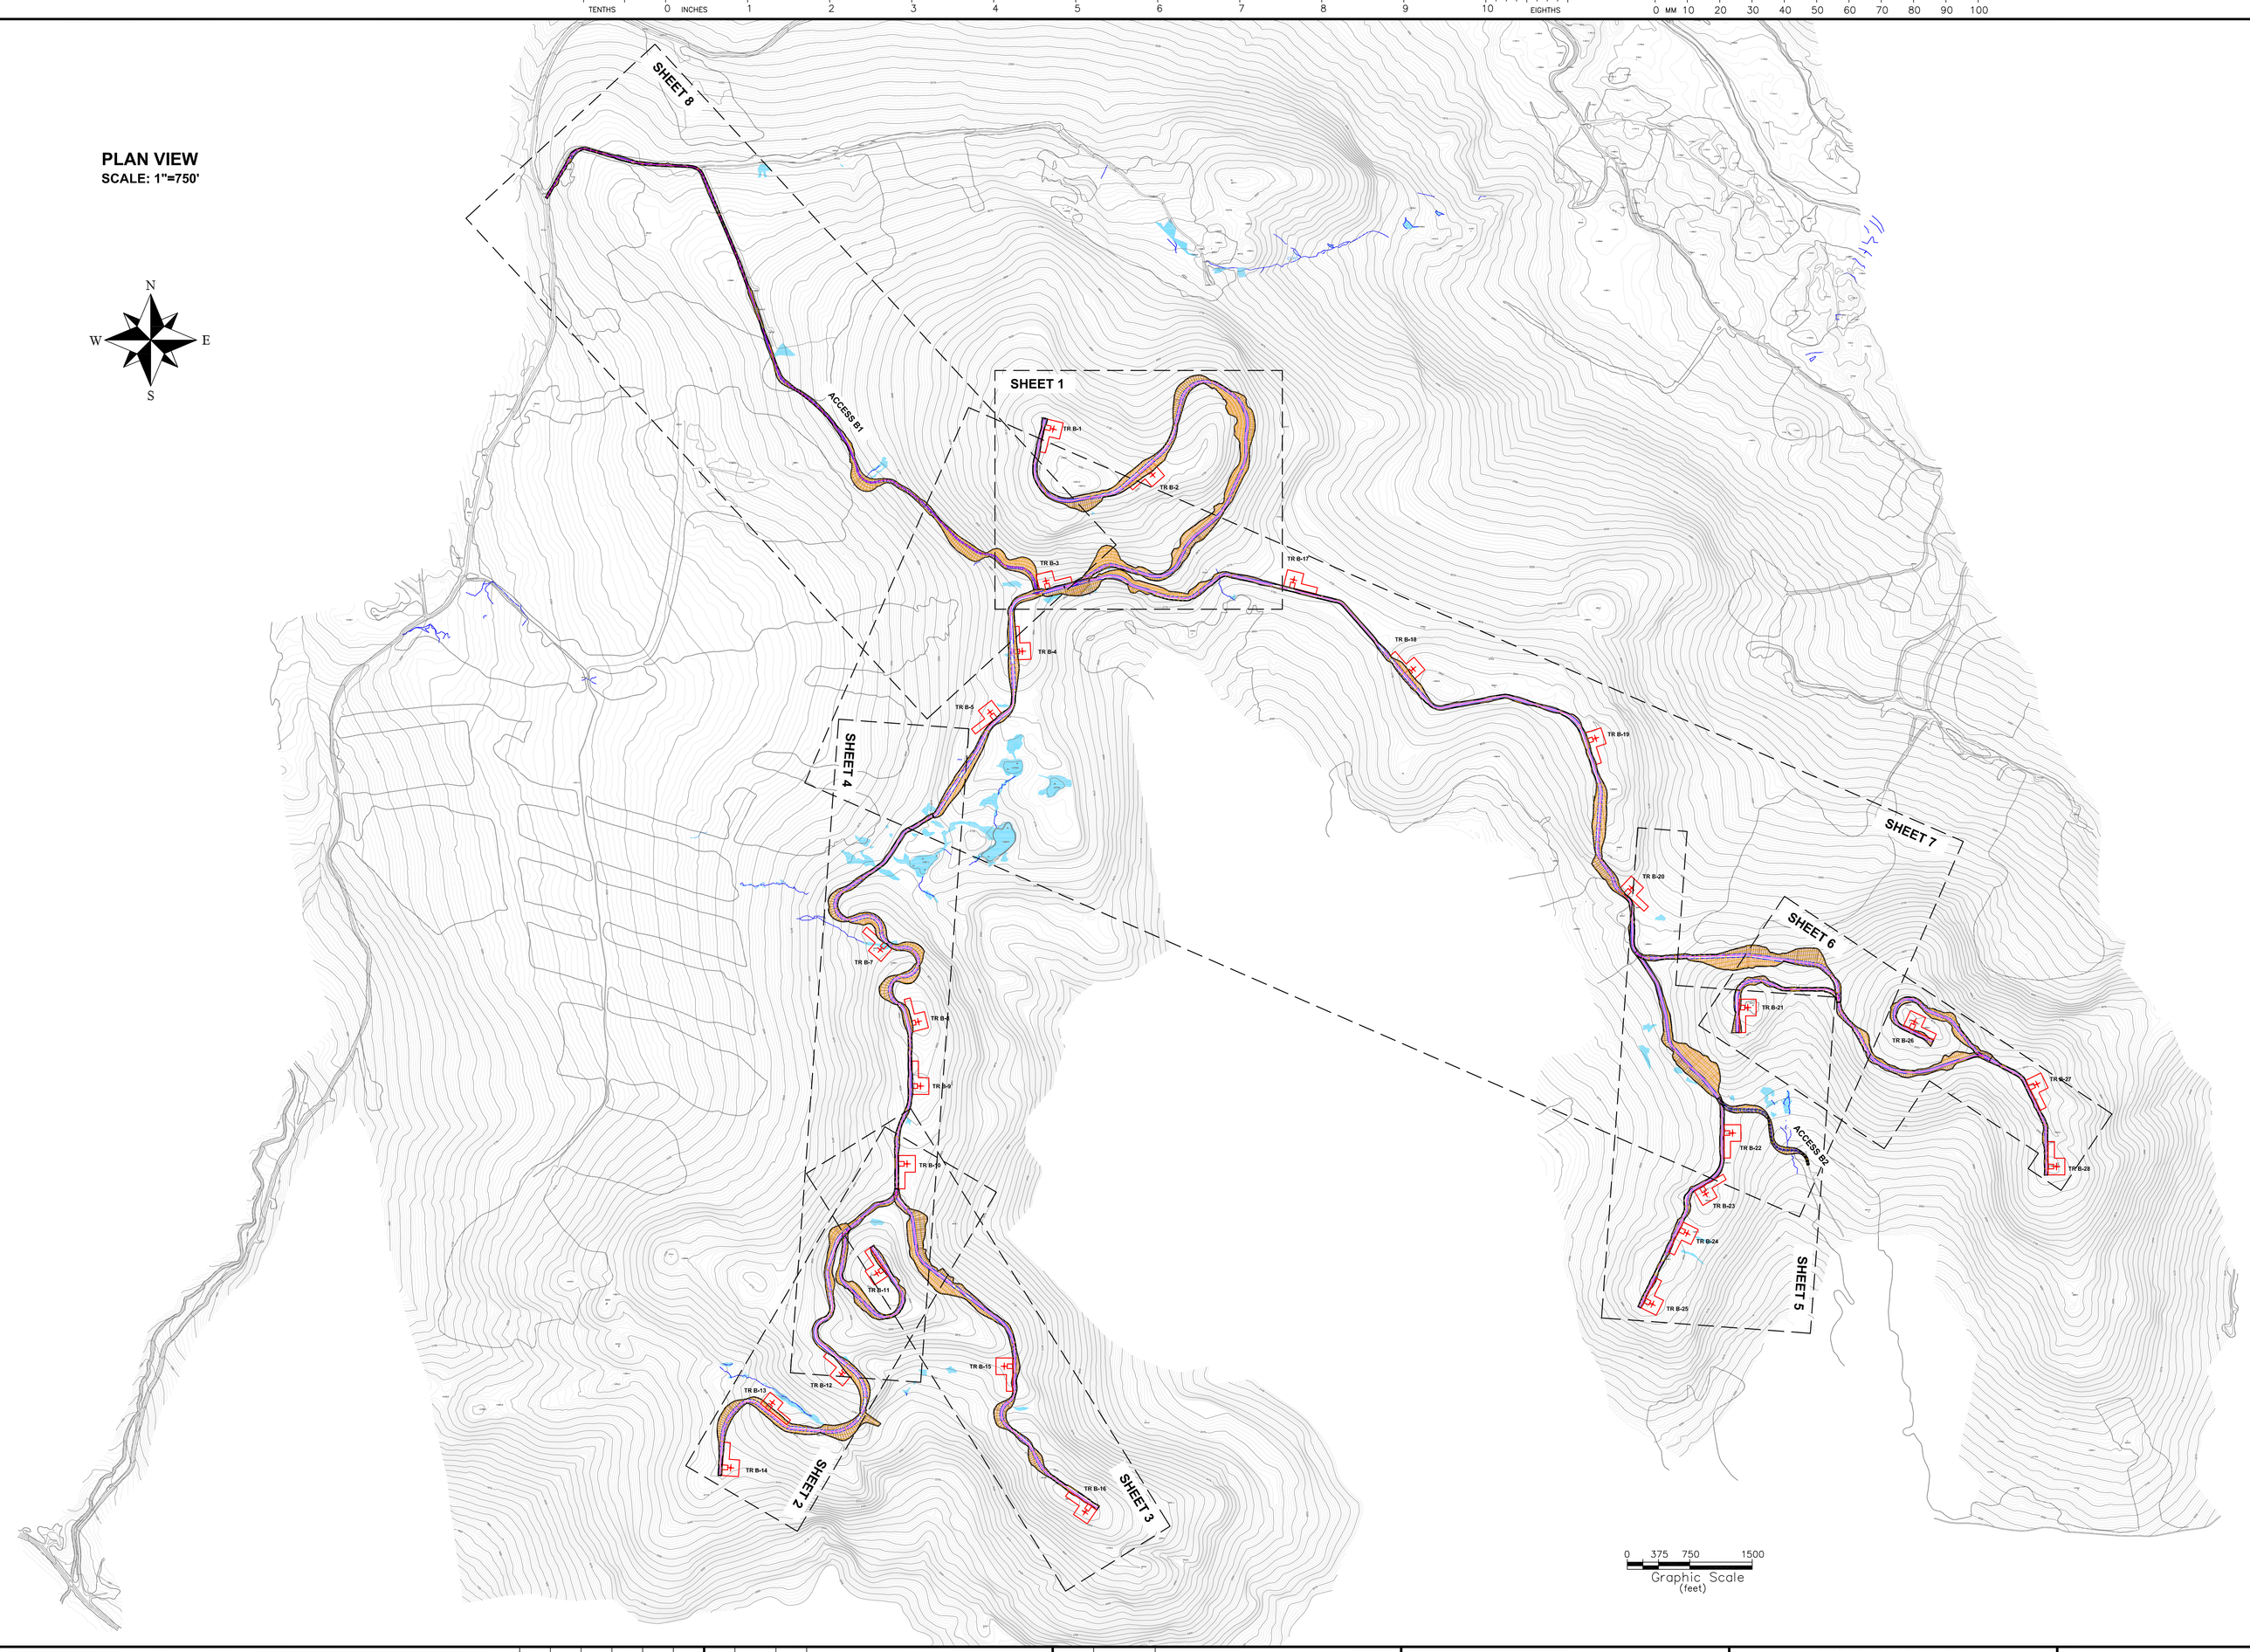

NOTES

LEGEND

KEYPLAN

COPYRIGHT © 2004

REV	D/M/Y	REVISION	DRN	CHK	APP	APP	APP	APP

ISS	D/M/Y	APP	ISSUED FOR

REF	NUMBER	TITLE

REFERENCES

STAMP/SEAL

PROPRIETARY INFORMATION:
THIS DRAWING IS THE PROPERTY OF AMEC AMERICAS, INC. AND IS NOT TO BE LOANED OR REPRODUCED IN ANY WAY WITHOUT THE PERMISSION OF AMEC AMERICAS, INC.

APPROVED FOR CONSTRUCTION

CLIENT PROJECT MGR.	DEPARTMENT MGR.	PROJECT MGR.
–	–	–

PROJECT PHASE: –

PROJECT NO.	ACTIVITY NO.	PACKAGE CODE
–	–	–

SCALE: AS SHOWN

	BY	D/M/Y
DSN.	MSL	01/03/07
DRN.	MAG	01/03/07

TransCanada
In business to deliver

AREA: KIBBY WIND POWER PROJECT SERIES B

SUBJECT: INDEX SHEET GENERAL LAYOUT

amec
ONE PLYMOUTH MEETING, SUITE 850
PLYMOUTH MEETING, PA 19462-1308
(610) 828-8100

CLIENT DWG. NO.: –

DRAWING NO.: S_B INDEX

REV.: 2

CADD FILE ADDRESS: –